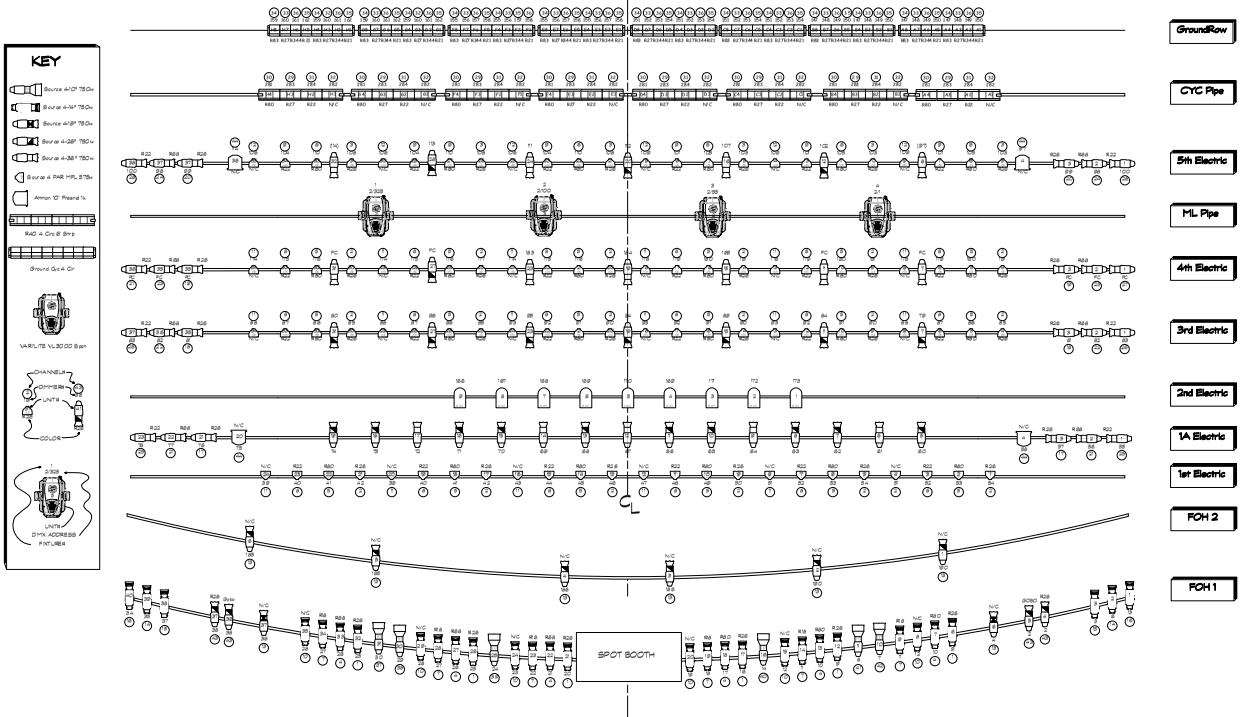

LEHMAN CENTER
FOR THE PERFORMING ARTS

LIGHT PLOT

Notes:

- Distances between line sets are **NOT** to scale.
- Distance from first electric to FOH is **NOT** to scale.
- 2 additional VL3000's are available upon request.
- 3 dance booms per side are available upon request. Each boom will have 4 units per; Lens type is a designers discretion.
- Lighting consoles are a GMA2 Light and a ETC Expression
- A DF-50 hazer with fan is also available.
- (NC) as a dimmer number is a Floor Circuit that can be added upon request
- Distance from Grid to Deck: 54'

Technical Director: Mark Torchia

Head Electrician: Monet Malock

Drawn By: Shaheem Litchmore

Approved By: Monet Malock

Date: 2010

Scale: 1/4" = 1'

Drawing Number 1 of 1